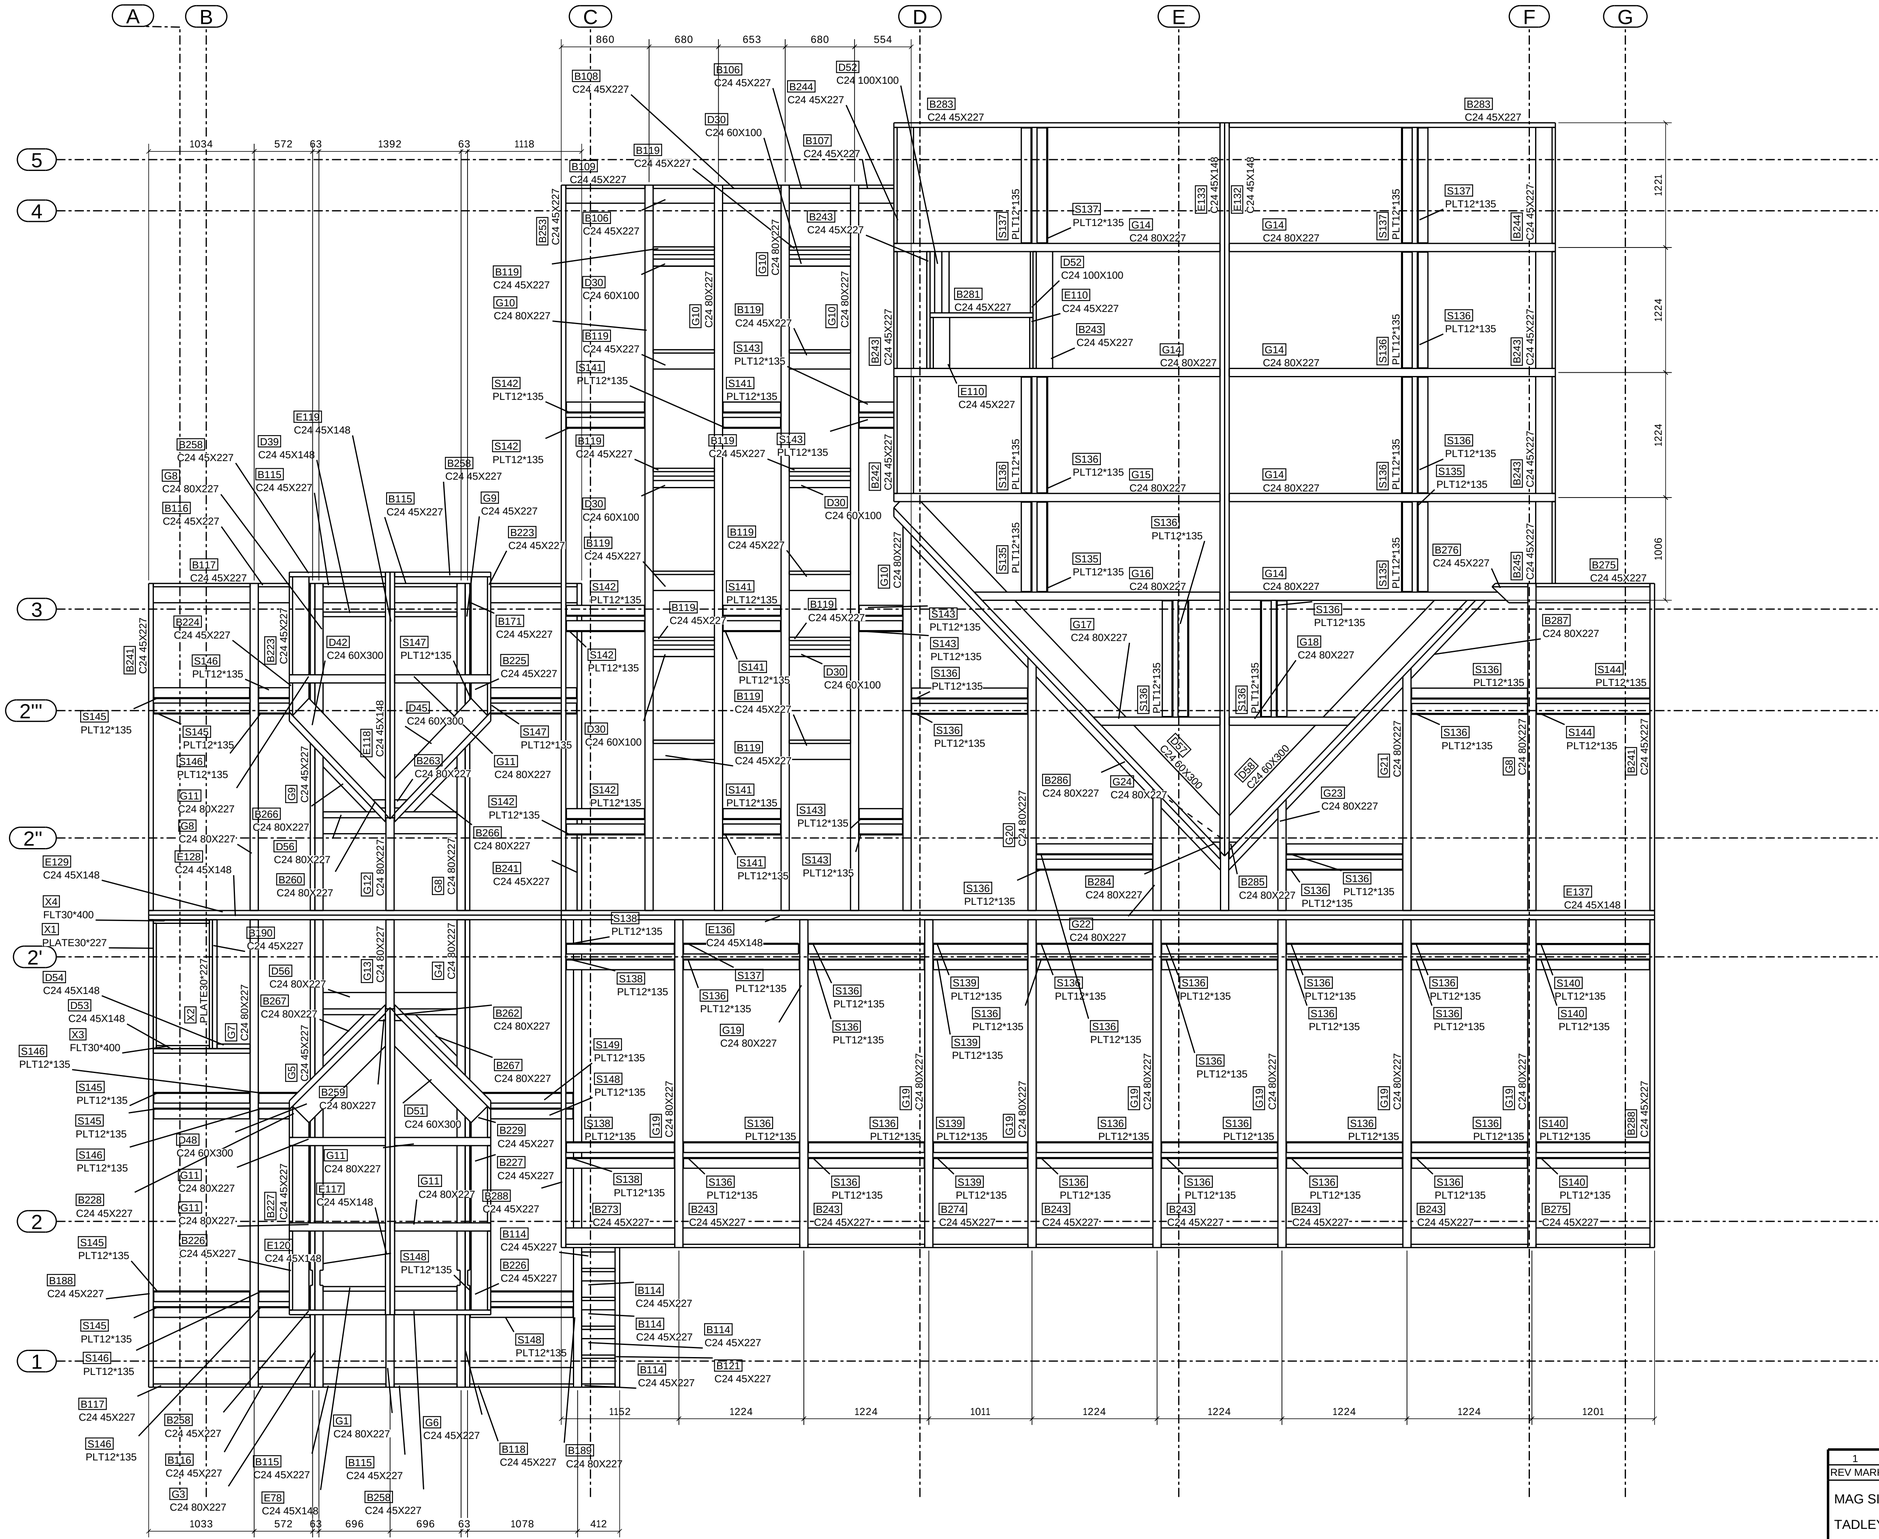

ROOF PLAN - EXC. MGO BOARD AND EPS

REV MARK	REVISION DESCRIPTION	REVISION DATE
1	CONSTRUCTION ISSUE	23.06.2017

MAG SIP PANEL

TADLEY, UK

DRAWING TITLE	ROOF PLAN - EXC. MGO BOARD AND EPS		
CONTRACT	PROPOSED REPLACEMENT HOME		
MODELLED BY	RAFAL RYZYK	**ISSUE DATE**	
CONTRACT NO	17-001	**SCALE**	1:30
DRAWING No		**REVISION No.**	1

Tekla Structures